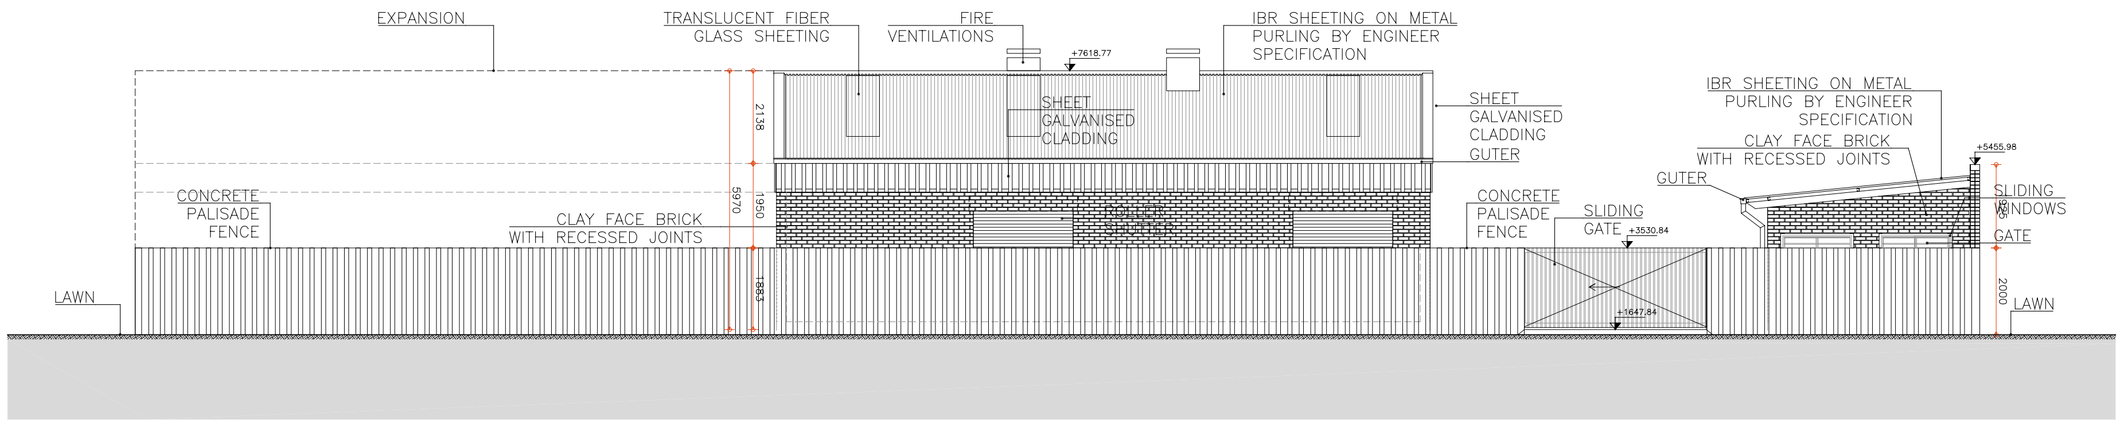

NORTH ELEVATIONS

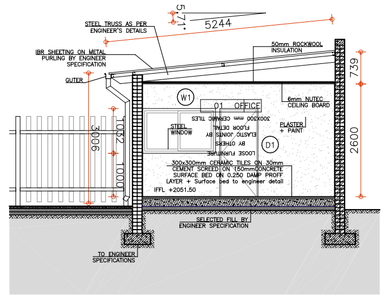

OFFICE SECTIONS

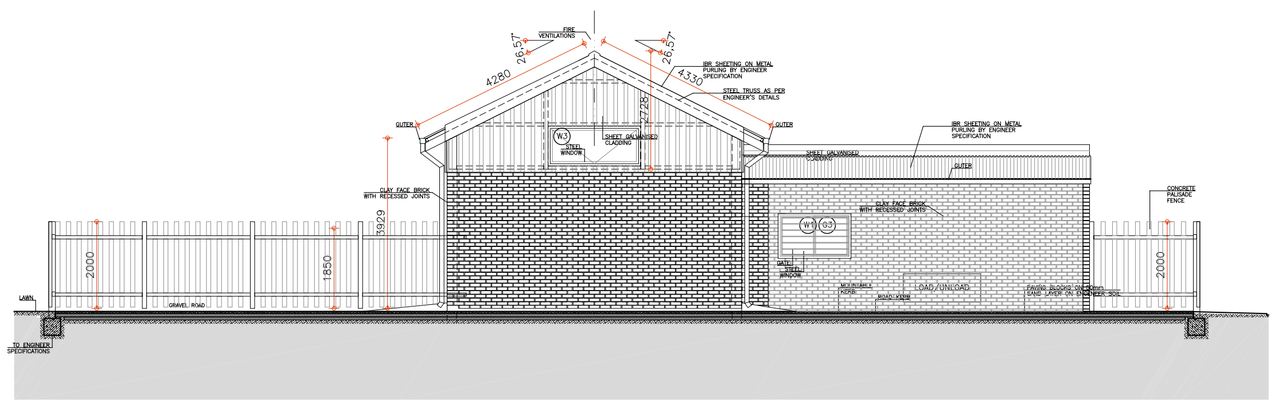

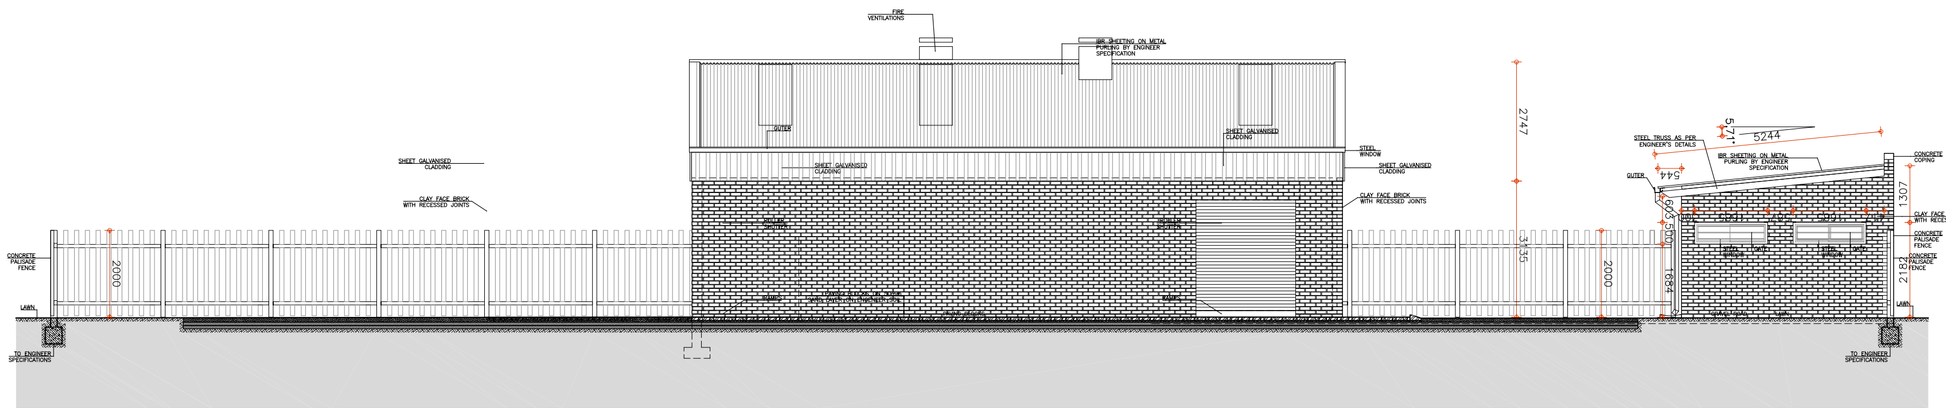

NORTH-SOUTH ELEVATIONS

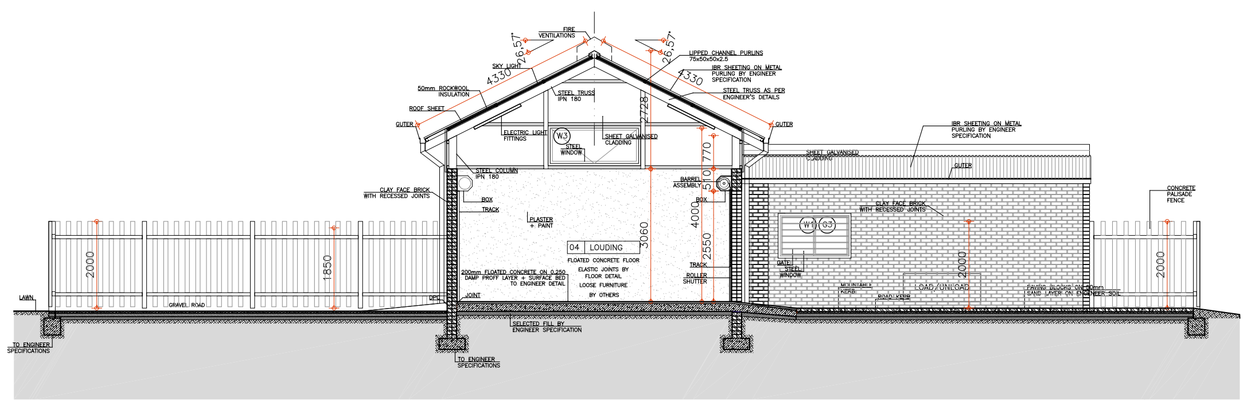

NORTH-SOUTH SECTIONS

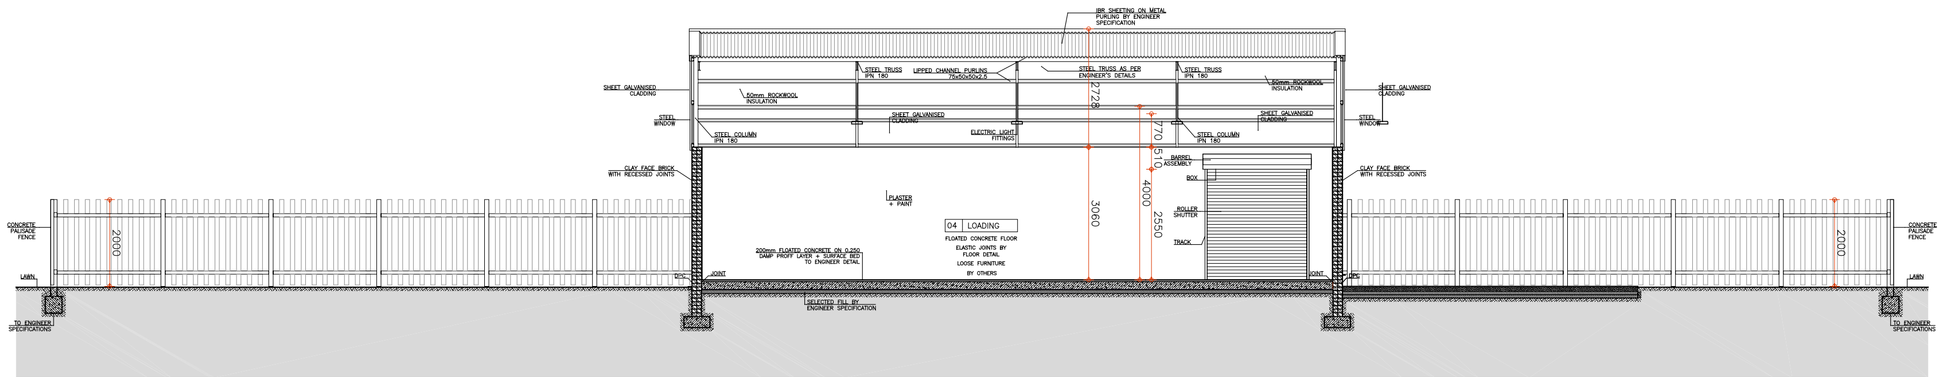

EAST-WEST ELEVATIONS

EAST-WEST SECCION

THE COPYRIGHT OF THE DESIGN ON THIS DRAWING REMAINS THE PROPERTY OF THE ARCHITECTS. ALL DIMENSIONS AND LEVELS TO BE VERIFIED ON SITE FIGURED DIMENSIONS TO BE TAKEN IN PREFERENCE AND LARGE SCALE DRAWINGS SUPERSEDE SMALL SCALE DRAWINGS. REQUIREMENTS OF MUNICIPAL AND/OR OTHER AUTHORITIES MUST BE ADHERED TO.

ST NUBIAN
256 Albertus Str, Mount Grace, N° 26
La Montagne, Pretoria • South Africa
tel +27(12)803-7091
cell +27(79)910-2255
Fax +27(86)5164535
PO BOX 3260184 La Montagne
camilo@stdesignarchitects.com
www.stdesignarchitects.com

revision N°: 1

drawing N°:

code:

103

file name: 103_Acton_DoSC_ELEVATIONS_03.dwg

date: 26/11/2011

sheet size: A1

project title
DROP-OFF & COLLECTION POINT ACTONVILLE

technical responsible: CAMILO MOGNI

pr number: 7871

drawing title: ELEVATIONS & SECTIONS

for: COUNCIL

scale: 1:100

north:

tech. responsible sign:

client sign: