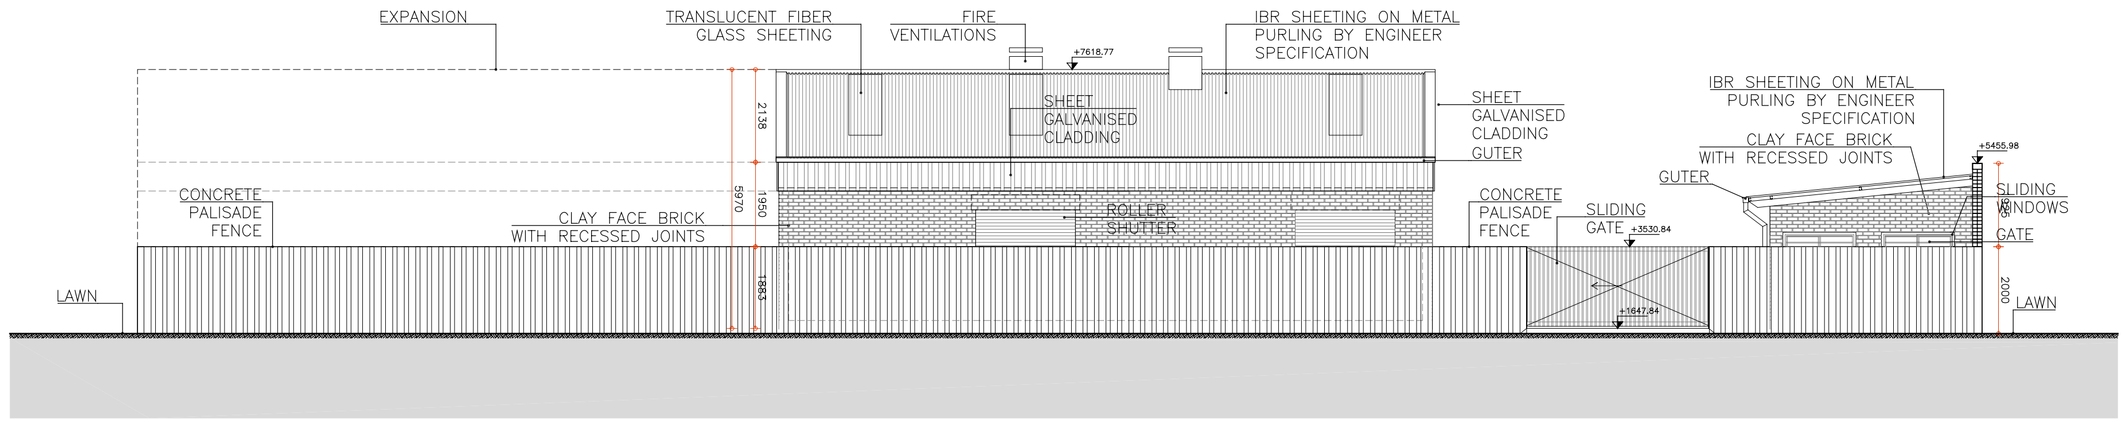

NORTH ELEVATIONS

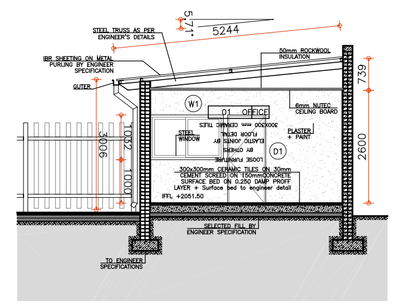

OFFICE SECTIONS

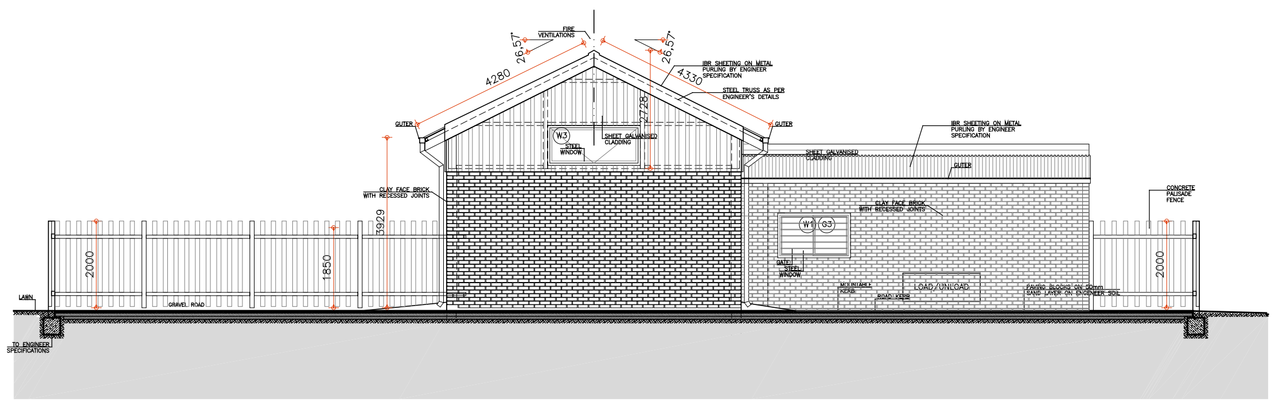

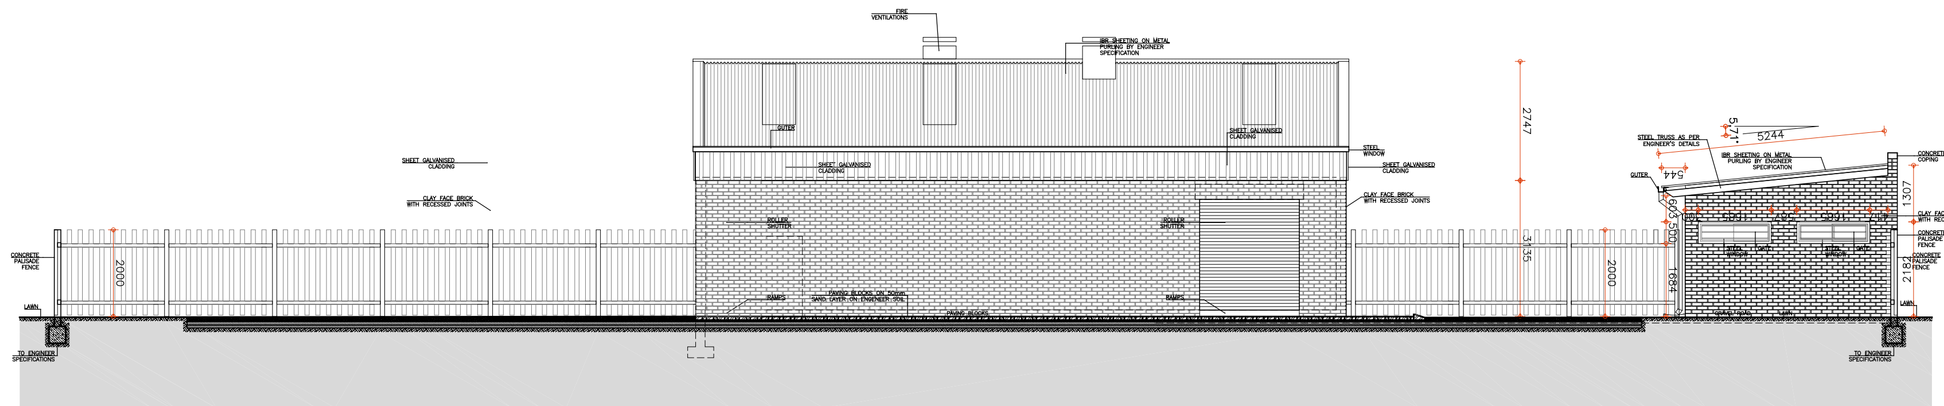

NORTH-SOUTH ELEVATIONS

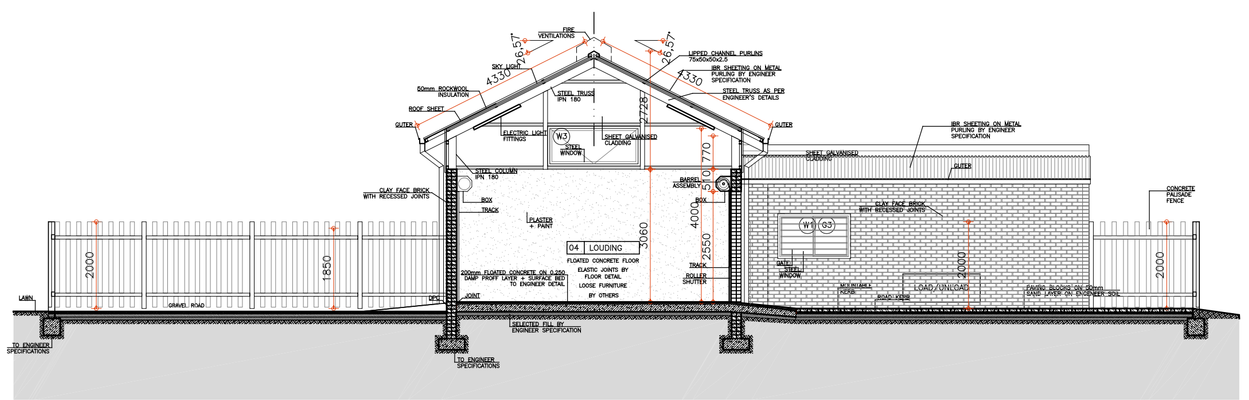

EAST-WEST ELEVATIONS

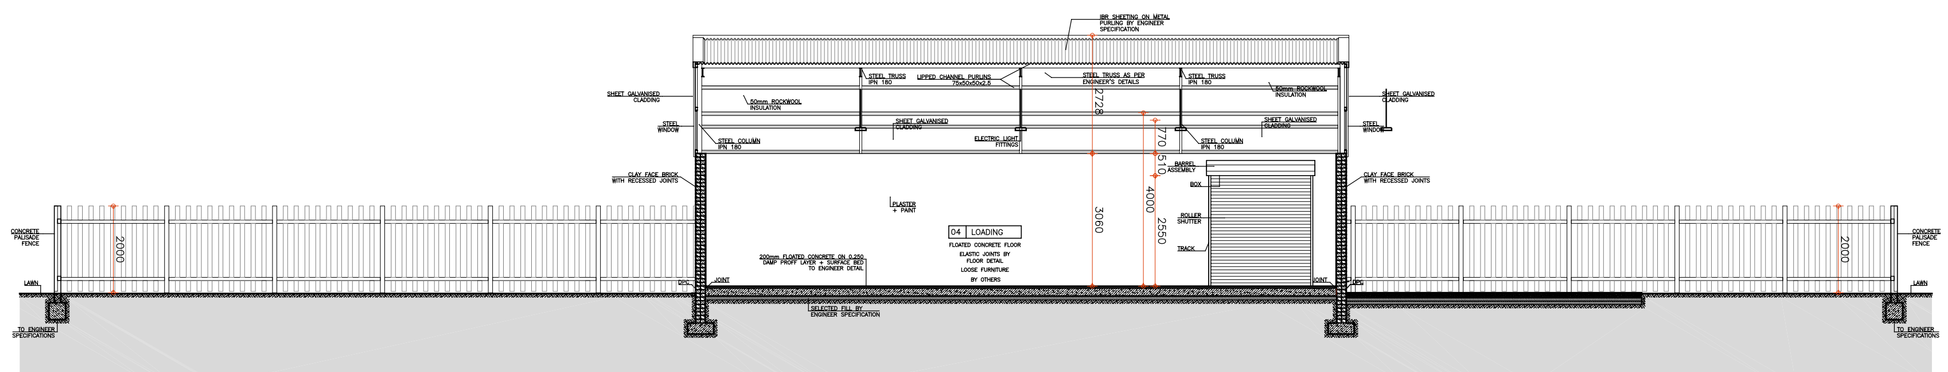

NORTH-SOUTH SECTIONS

EAST-WEST SECCION

THE COPYRIGHT OF THE DESIGN ON THIS DRAWING REMAINS THE PROPERTY OF THE ARCHITECTS. ALL DIMENSIONS AND LEVELS TO BE VERIFIED ON SITE FIGURED DIMENSIONS TO BE TAKEN IN PREFERENCE AND LARGE SCALE DRAWINGS SUPERSEDE SMALL SCALE DRAWINGS. REQUIREMENTS OF MUNICIPAL AND/OR OTHER AUTHORITIES MUST BE ADHERED TO.

ST NUBIAN
256 Albertus Str, Mount Grace, N° 26
La Montagne, Pretoria - South Africa
tel+ 27(12)663-3091
Cell +27(0)83 263 3091
Fax +27(0)8316l4535
PO BOX 1300184 La Montagne
camilo@stdesignarchitects.com
www.stdesignarchitects.com

revision N°: 1

drawing N°:

code:

103

file name: 103_Watt_DoBC_ELEVAT & SECTIONS_03.dwg

date: 11/01/2012

sheet size: A1

project title
DROP-OFF & COLLECTION POINT WATTVILLE

technical responsible: CAMILO MOGNI

pr number: 7871

drawing title
ELEVATIONS & SECTIONS

for
COUNCIL

scale: 1:100

north:

tech. responsible sign:

client sign: